1

TV Studio
Scale: 1:100

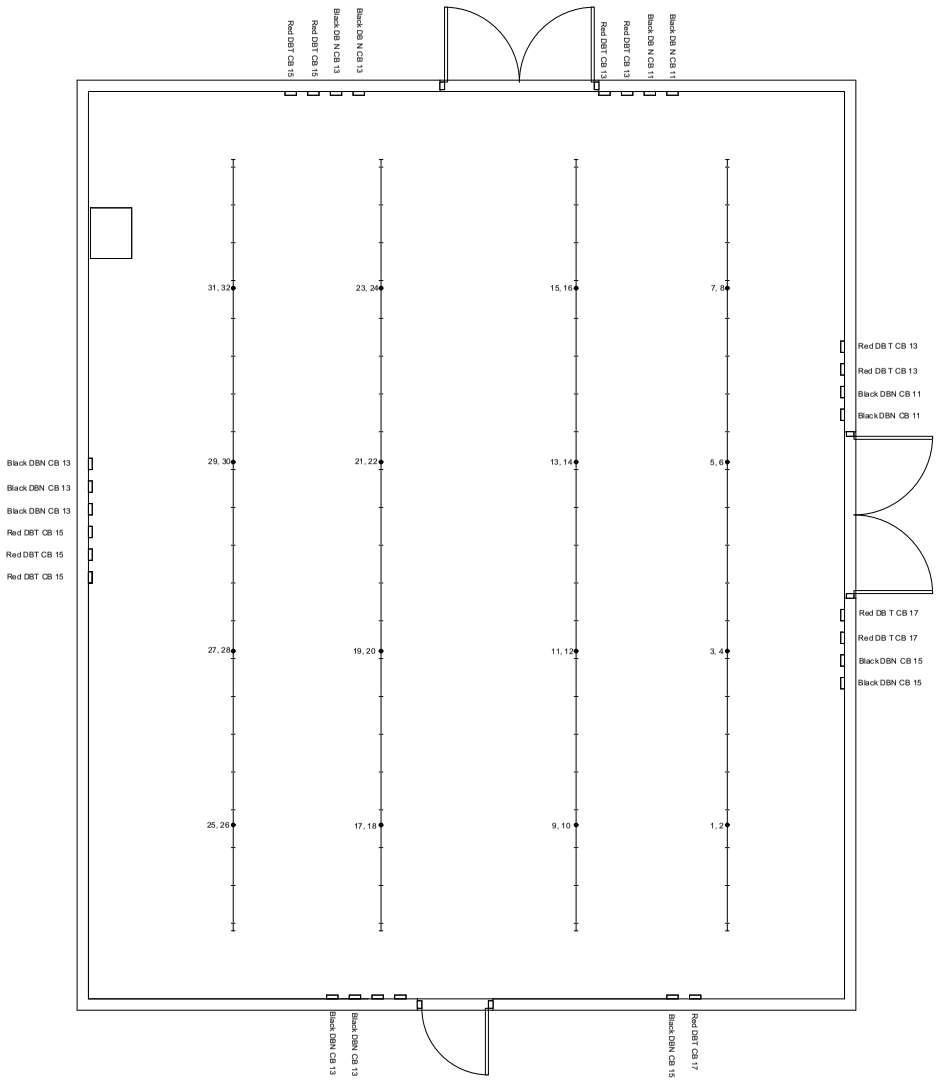

TV Studio

2 Dreadnought Road, Oxford Falls

Drawn By: NM
Scale: 1:100
Date: 15/9/21

www.c3venuehire.com
production.support@c3syd.church
venuehire@c3syd.church

C3 SYD
PRODUCTION